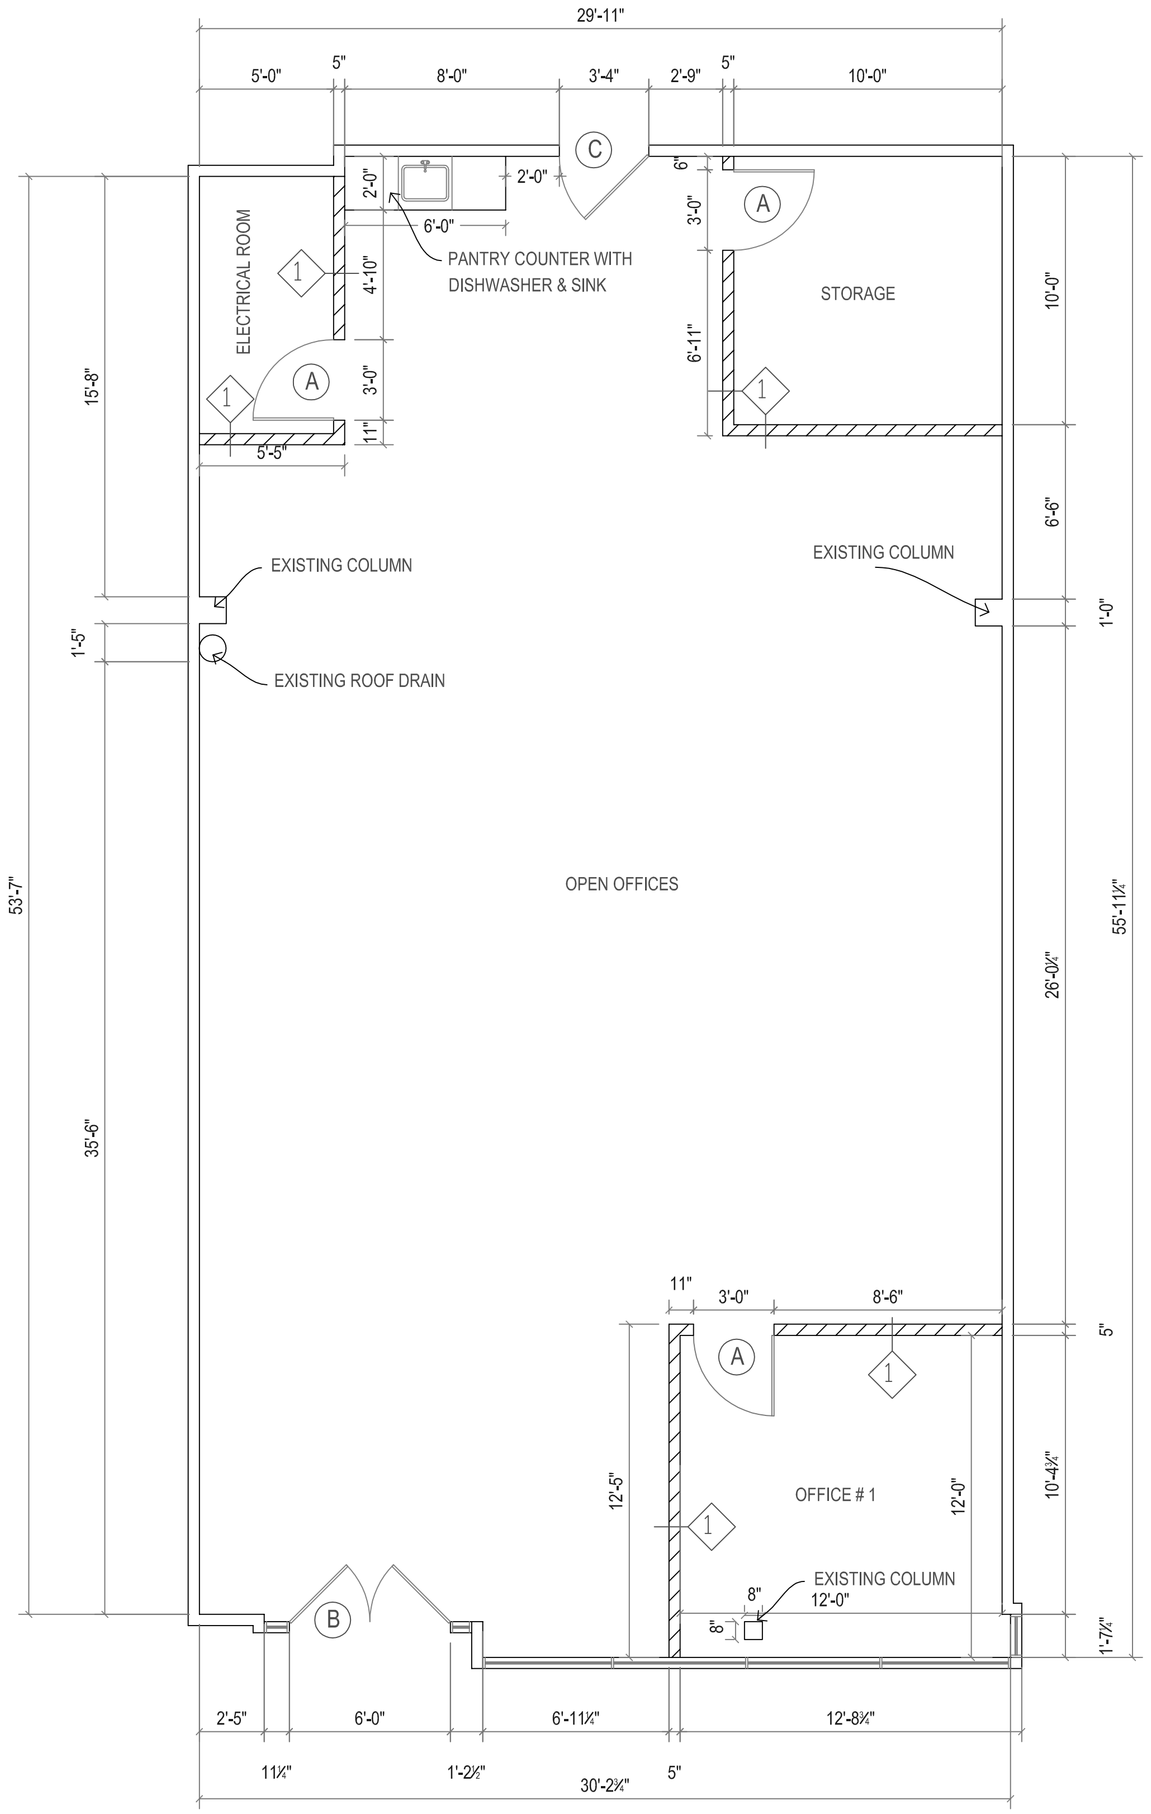

PROPOSED FLOOR PLAN

SCALE : 1/4" = 1'-0"

DOOR SCHEDULE

MARK	WIDTH	HEIGHT	MATERIAL	FRAME	HARDWARE	REMARKS
A	3'	6' 8"	H.C.W	METAL	3 hinges passage lock	
B	6'	7' 0"	AL, G	ALUMINUM	———	EXISTING DOOR
C	3'	7' 0"	METAL	METAL	———	EXISTING RATED DOOR

NOTE : ALL DOORS AND FRAMES ARE TO BE PAINTED

ABBREVIATIONS

AL ALUMINUM
G GLASS
HCW HOLLOW CORE WOOD

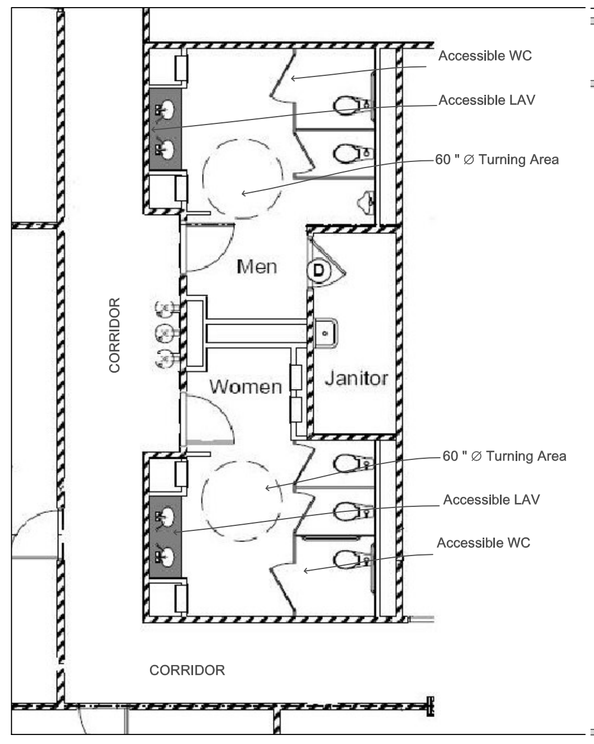

EXISTING PUBLIC TOILET Ⓐ

PLAN : NTS

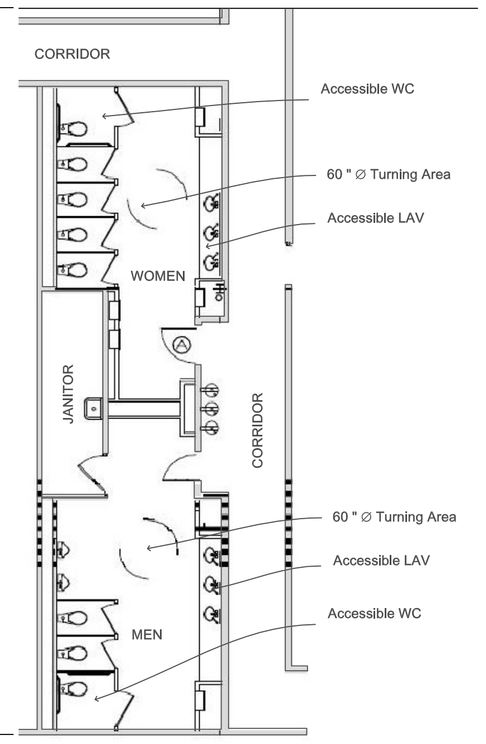

EXISTING PUBLIC TOILET Ⓑ

PLAN : NTS

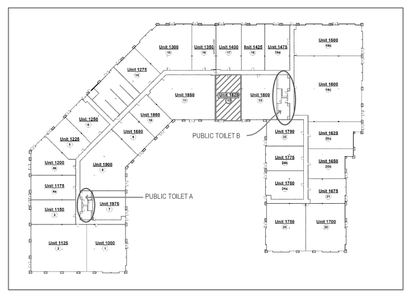

KEY PLAN

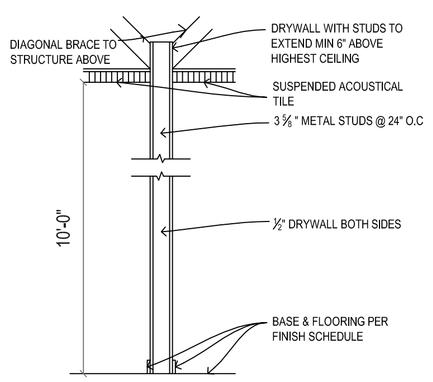

PARTITION TYPE 1
5" NOMINAL

LEGEND

- ENERGY SAVING FLOURESCENT LIGHT WITH 40 W BULB
- ENERGY SAVING FLOURESCENT LIGHT WITH 100 W BULB
- 2'X4' FLUORESCENT LIGHT - 2 TUBE 64W
- SUPPLY AIR CEILING DIFFUSER
- RETURN AIR GRILLE
- EXIT LIGHT
- EMERGENCY LIGHT
- CEILING

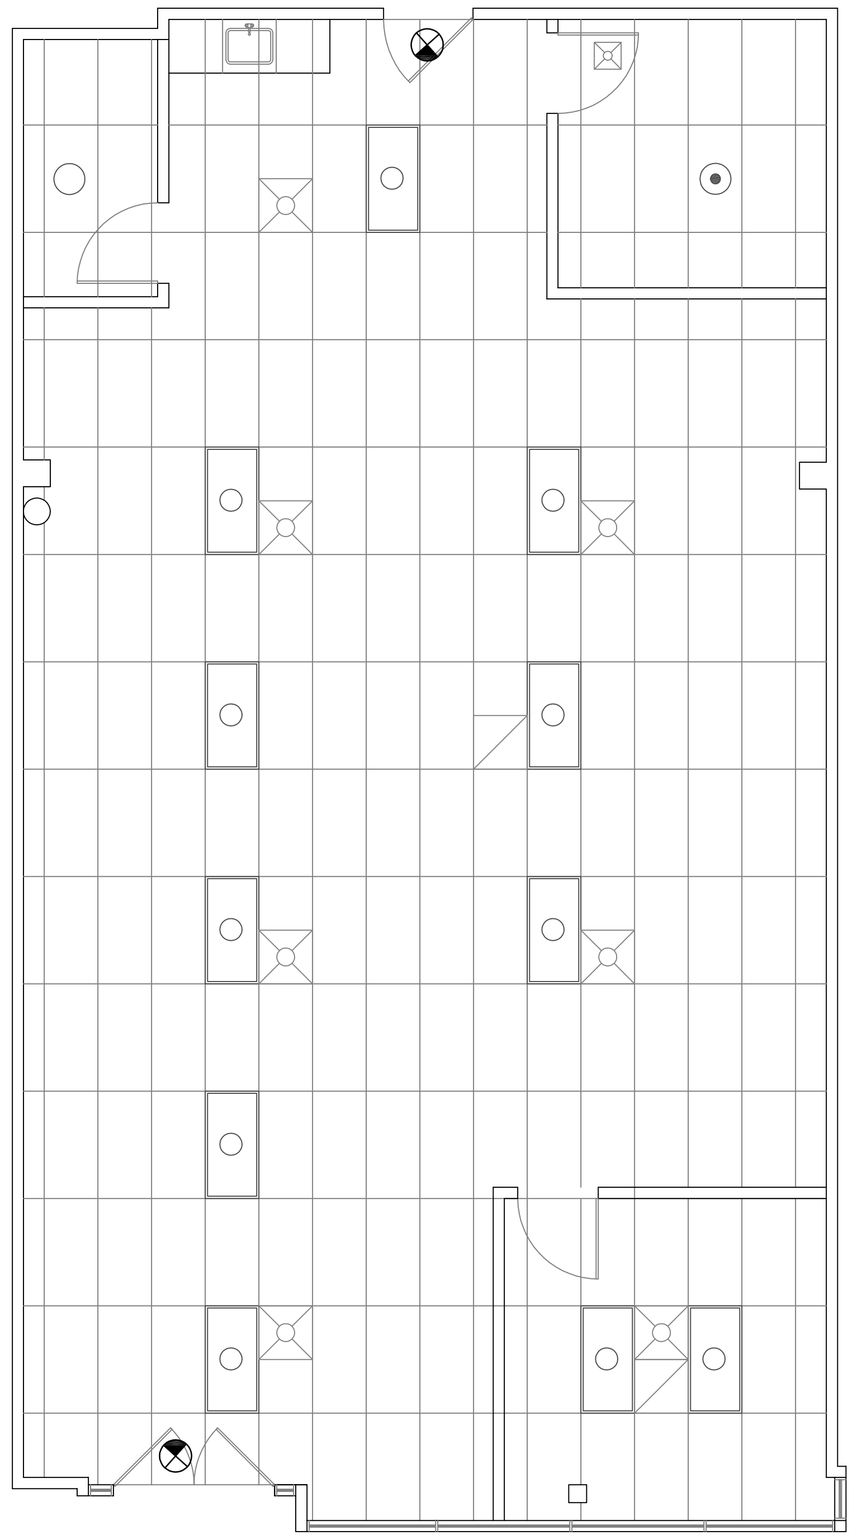

REFLECTED CEILING PLAN

SCALE : 1/4" = 1'-0"

ABHY-ANKAR ASSOCIATES
ARCHITECTS
12654 STILL POND LN. HERNDON, VA 20171
PHONE NO:(703) 620-6490

OFFICE at PONDS AT LAFAYETTE, UNIT-1825
4229 LAFAYETTE CENTER DRIVE
CHANTILLY, VIRGINIA

TRUE NORTH

REVISIONS

DATE	DESCRIPTION

DRAWN: Rachana
CHECKED: ABHY
DATE: 12/12/07
SCALE: AS SHOWN

SHEET: A-1